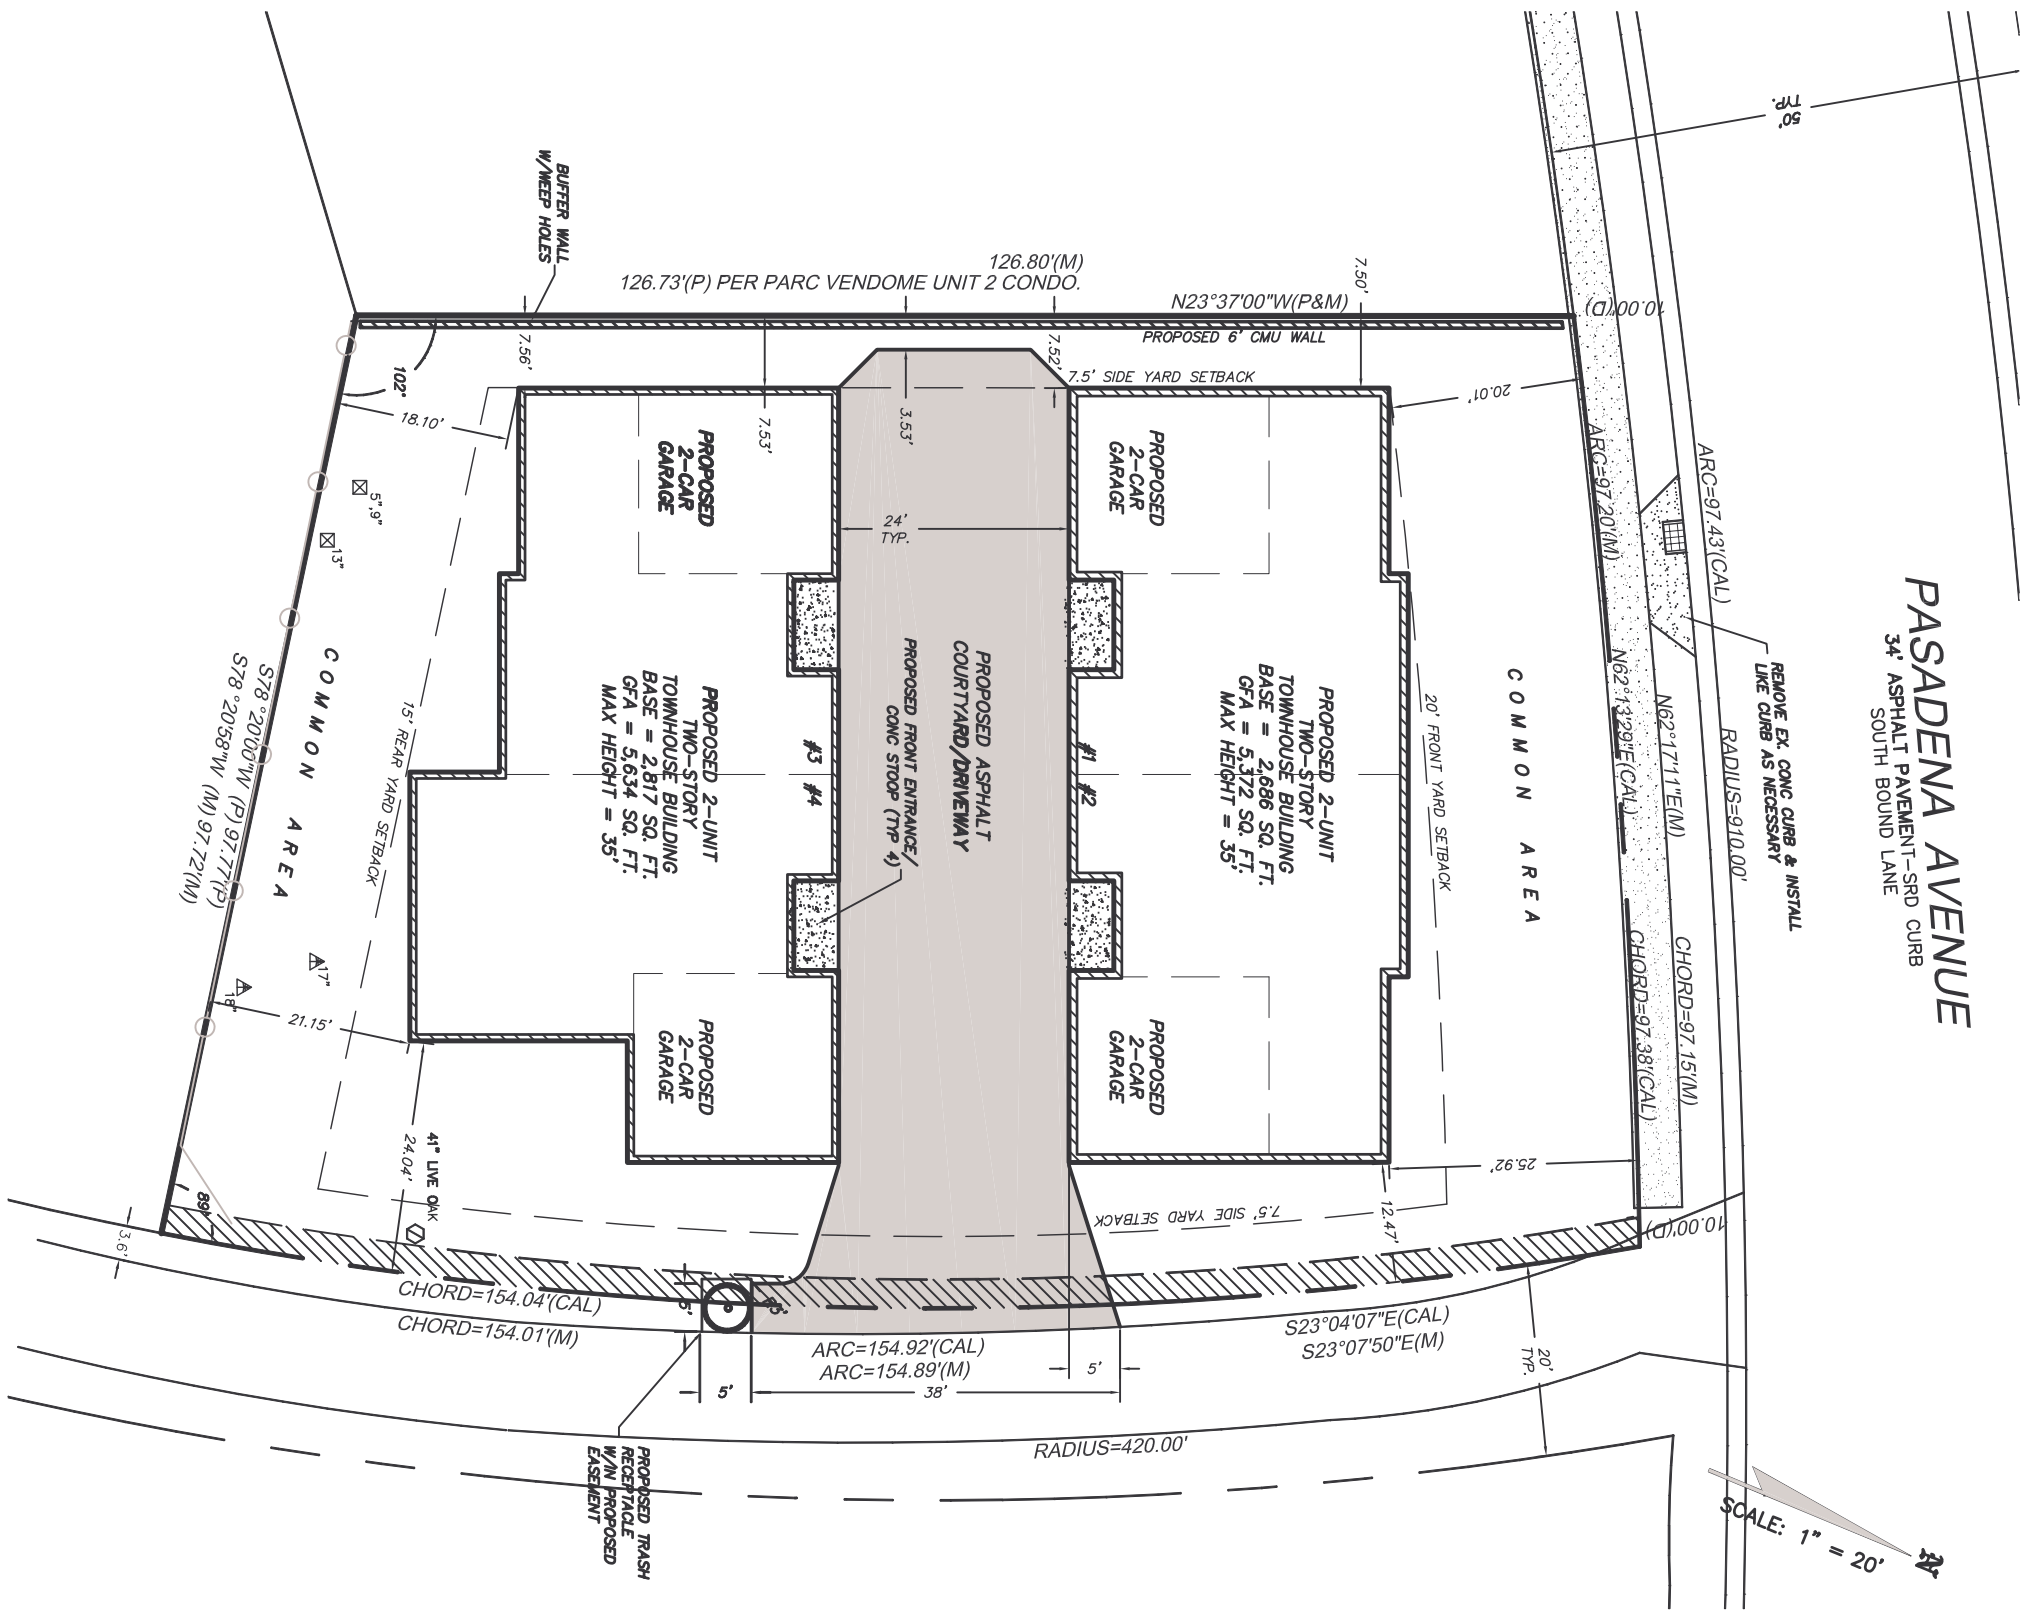

SHEET NO. C-1	DATE: 10.26.04	SCALE: 1" = 10'	CHK'D BY: CSM
DRAWN BY: AAA	ACAD FILE: SITEPLAN	JOB NO. 04-051	

McNEAL ENGINEERING, INC.
PO BOX 17121, TAMPA, FL 33682
PH. (813) 968-1081 FAX (813) 961-5839

SEAL

PROJECT:

PASADENA TOWNHOMES

225 PASADENA AVE NORTH
ST PETERSBURG, FLORIDA

PREPARED FOR: JMS GROUP

SHEET TITLE: DIMENSION CONTROL

NO.	REVISION & DATE
1	05/05/2005: Moved buildings up 5', removed wall along Pasadena Ave and located 41" Live Oak.